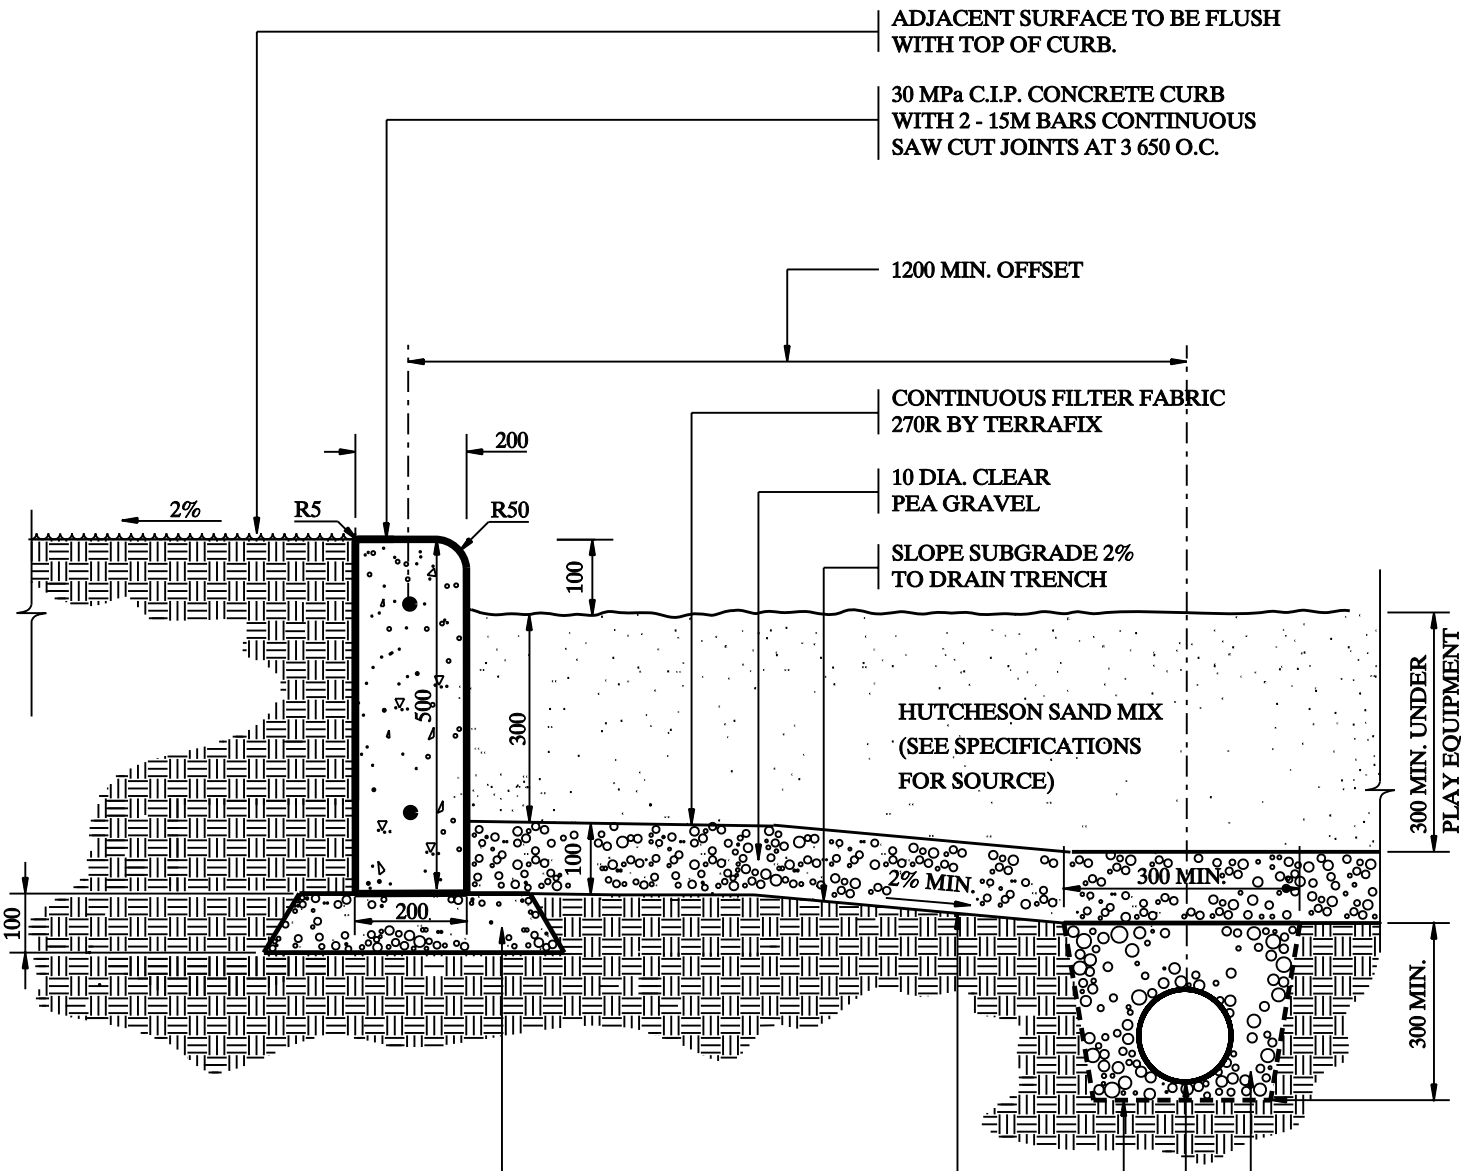

100 DIA. RIGID P.V.C. PIPE CONNECTION FROM PLAYGROUND CURB TO C.B.
ALL MEASUREMENTS ARE IN MILLIMETRES UNLESS STATED OTHERWISE

FLOWER CITY
BRAMPTON.CA

PLANNING, DESIGN & DEVELOPMENT DEPARTMENT

TITLE:
PLAY AREA (HUTCHESON SAND)
C.I.P. CONCRETE CURB (SECTION)

DRAWING NO.
PDD **311c**

REVIEWED BY:

APPROVED BY:

SCALE: N.T.S.

DATE: JANUARY 2007