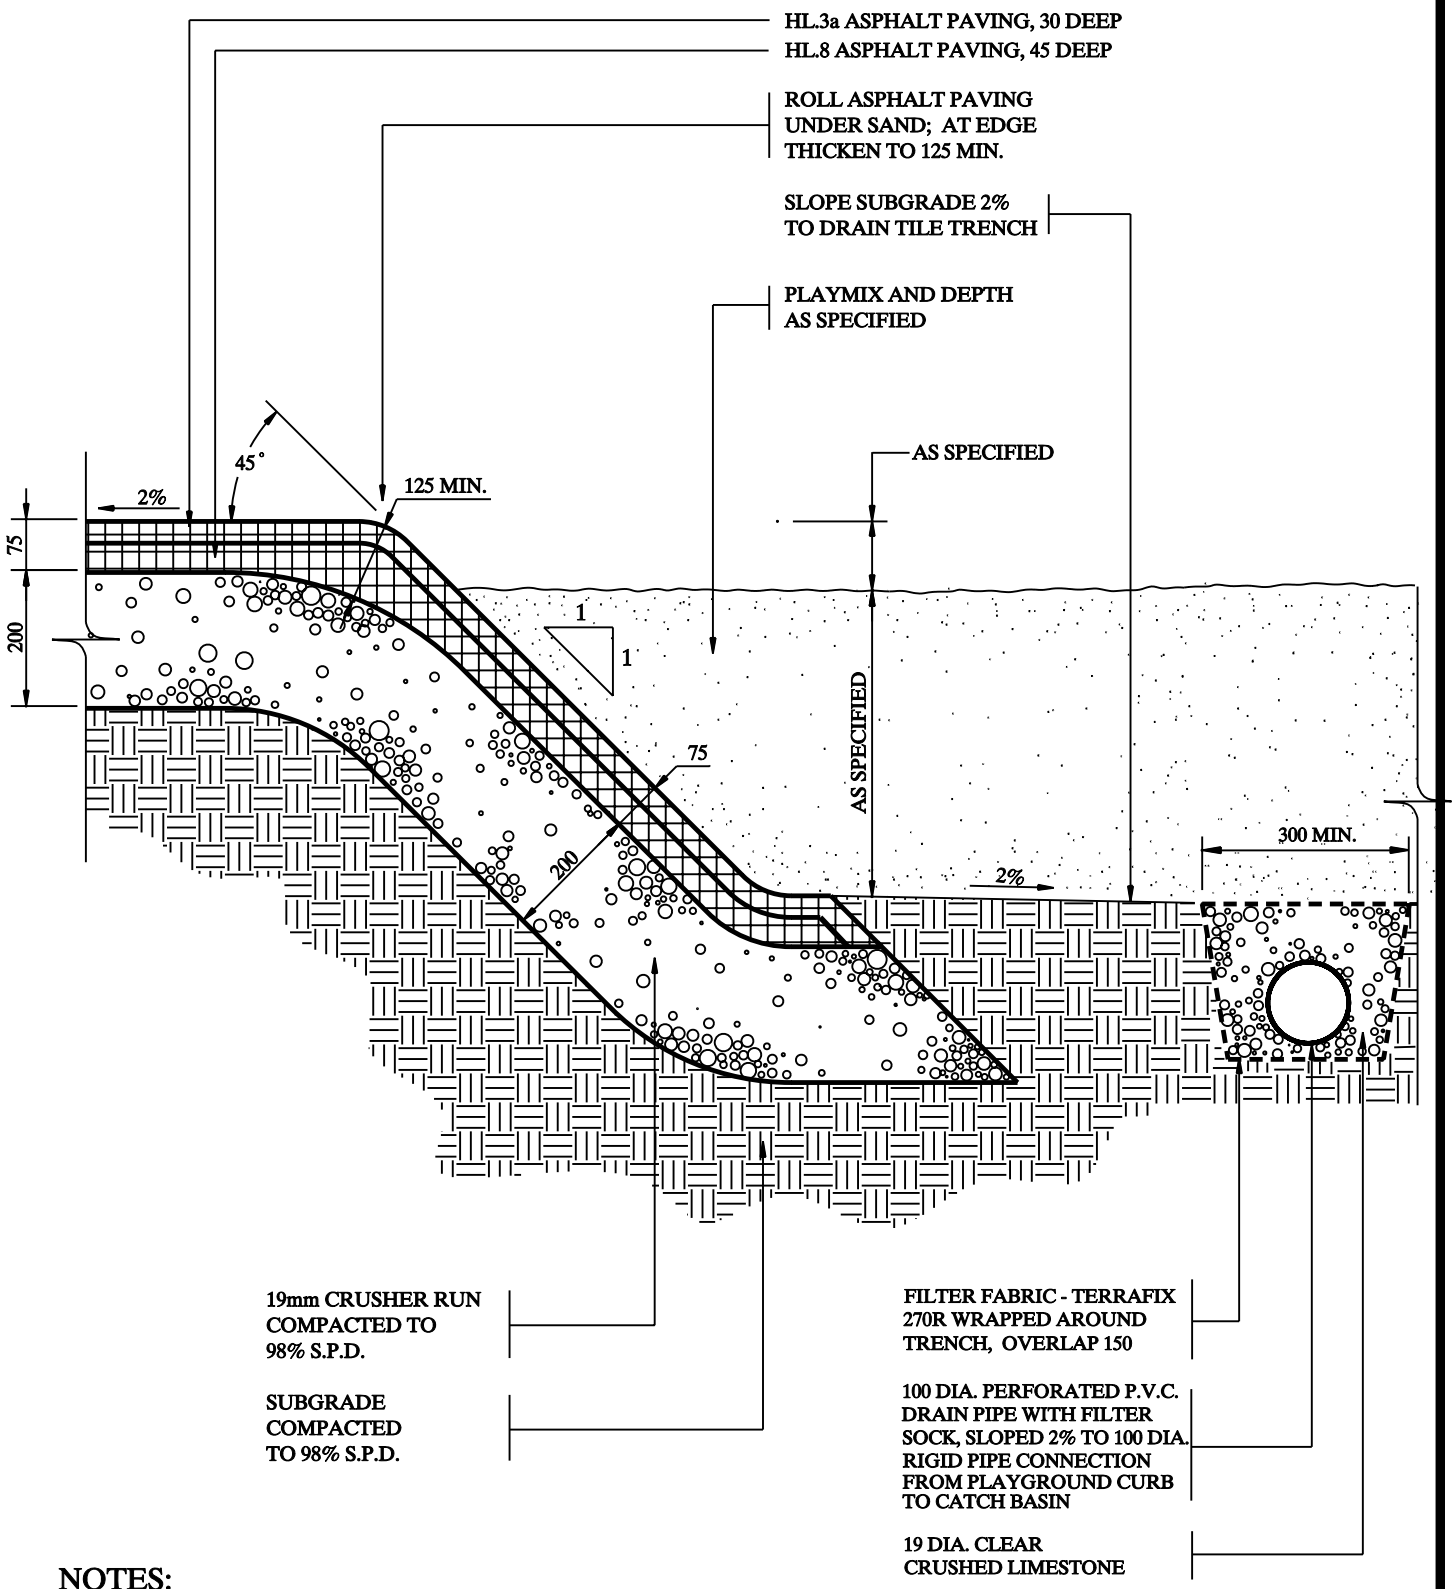

NOTES:

1. REFER TO PLAY AREA C.I.P. CURB DETAIL PDD 311. FOR DRAIN PIPE INSTALLATION.
2. ALL MEASUREMENTS ARE IN MILLIMETERS UNLESS STATED OTHERWISE.

FLOWER CITY BRAMPTON.CA

PLANNING, DESIGN & DEVELOPMENT DEPARTMENT

TITLE: PLAY AREA (ROLLED ASPHALT EDGE)		DRAWING NO. PDD 312
REVIEWED BY:	SCALE: N.T.S.	
APPROVED BY:	DATE: JANUARY 2007	