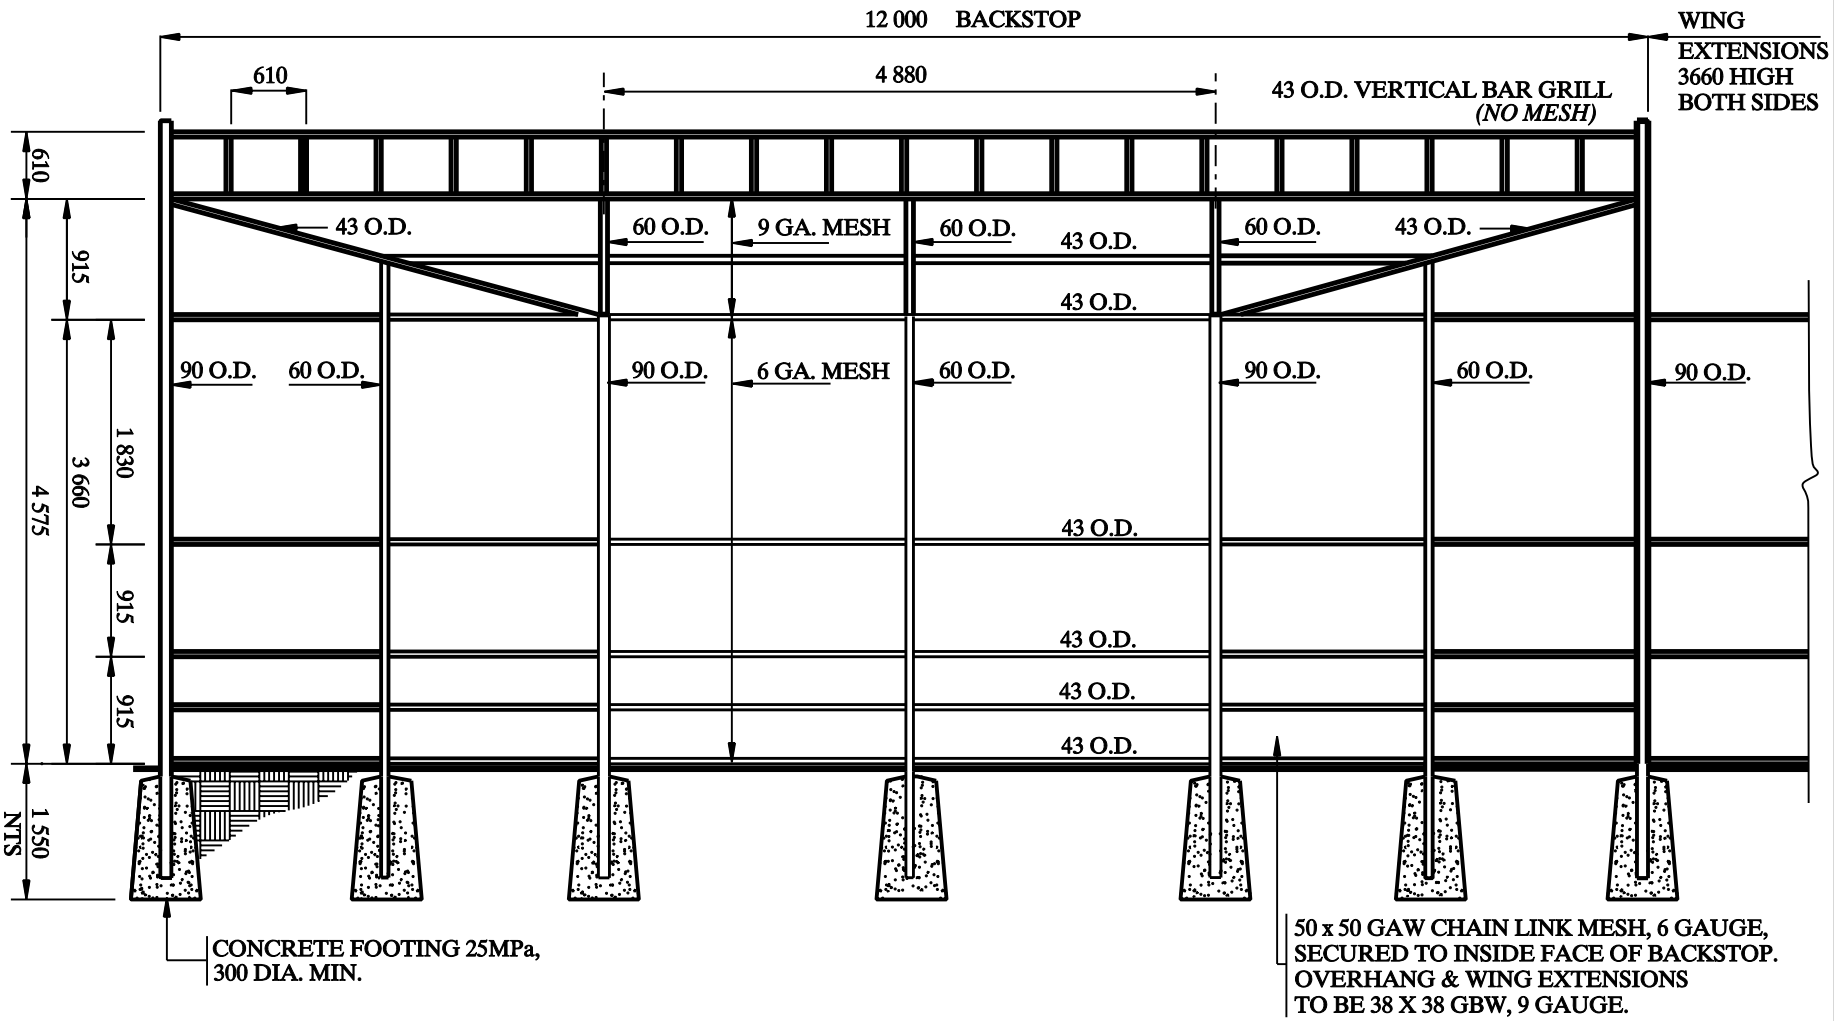


## NOTES:

1. BACKSTOP, FIRST WING EXTENSION AND DUGOUT TO BE ALL WELDED CONSTRUCTION
2. WING EXTENSION TO HAVE SAME POST AND RAIL CONSTRUCTION AS THE BACKSTOP
3. SECURE CHAIN LINK FABRIC (ONE PIECE) TO BACKSTOP AND WING EXTENSION TERMINAL POSTS WITH STRECHER BARS AND BAR BANDS AT 250 O.C. SECURE FABRIC TO INTERMEDIATE POSTS AND ALL RAILS USING 3.5mm KNUCKLED FASTENER AT 250 O.C.
4. INSTALL CAPS ON ALL OPEN POST ENDS
5. CHAIN LINK FABRIC ON BACKSTOP CANOPY TO BE ONE PIECE, SECURED WITH STRETCHER BARS AND BAR BANDS @ 250 O.C.
6. ALL MEASUREMENTS ARE IN MILLIMETRES, UNLESS STATED OTHERWISE

FLOWER CITY
BRAMPTON CA

PLANNING, DESIGN & DEVELOPMENT DEPARTMENT

TITLE: SENIOR SOFTBALL BACKSTOP, CAGE STYLE (FRONT ELEVATION)

REVIEWED BY:

APPROVED BY:

SCALE: N.T.S.

DATE: JANUARY 2007

DRAWING NO. PDD 425